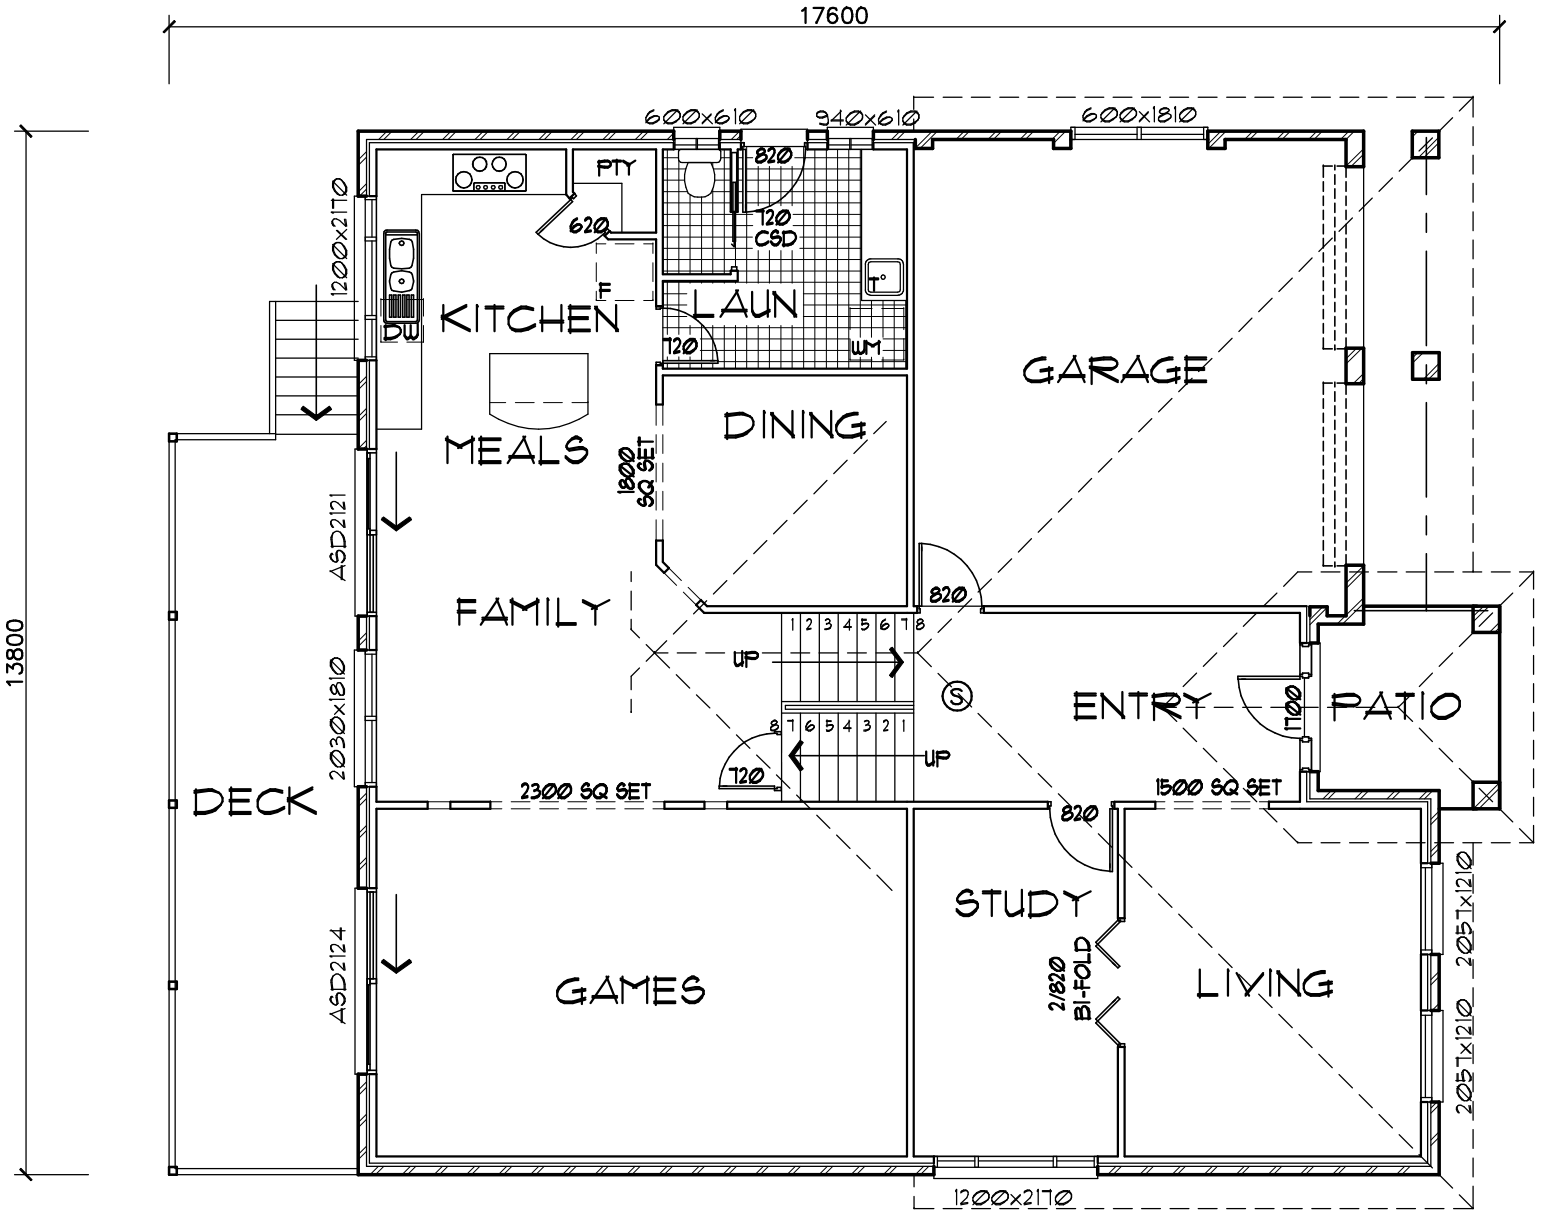

DRAFTING BY J-DESIGNS PH: 02-46551388

GROUND FLOOR PLAN

Cedarwood BUILDING PTY LTD
BUILDERS LIC. 98905C ABN 51 084 302 732
Ph.02-46556760
P.O. Box114
CAMDEN 2570

DRAWN	DATE	REVISION	ISSUE

CLIENT: MR & MRS DREAMY

SITE:

AREAS: 31.72 sq

DRAWN: JG | DATE: 27/01/2006

SCALE: 1:100 | JOB NO. DENNIS

HOUSE TYPE: DENNIS

FACADE:

HAND: R/H

SHEET NO.