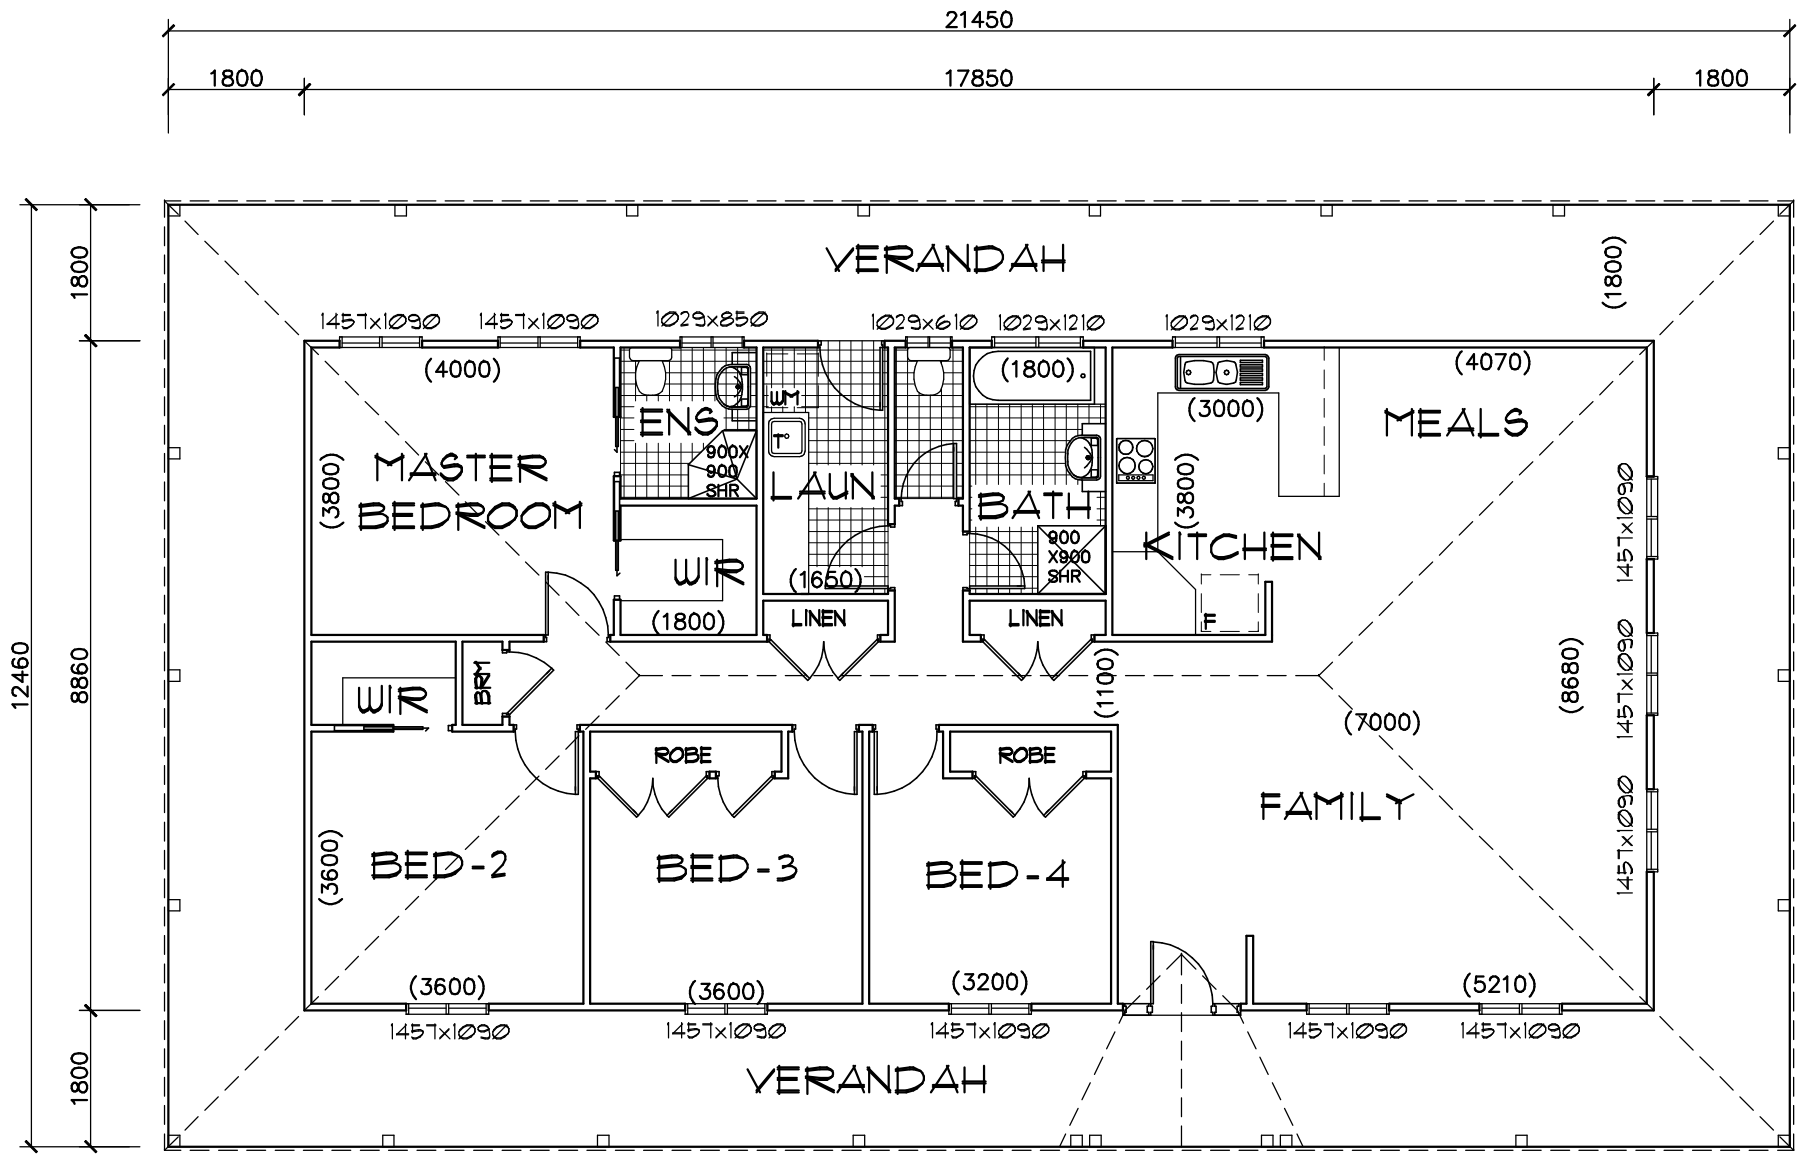

FLOOR PLAN

ELEVATION

DRAFTING BY J-DESIGNS PH: 02-46551388

Cedarwood BUILDING PTY LTD
BUILDERS LIC. 98905C ABN 51 084 302 732
Ph.02-46481300
P.O. Box114
CAMDEN 2570

DRAWN	DATE	REVISION	ISSUE

CLIENT
MR & MRS DREAMY

SITE

AREAS
TOTAL AREA 28.7 sq

DRAWN: JG
DATE 9/07/2007
SCALE 1:100
JOB NO. HAYLEY

HOUSE TYPE
"THE HAYLEY"

FACADE

HAND

SHEET NO.
1/1