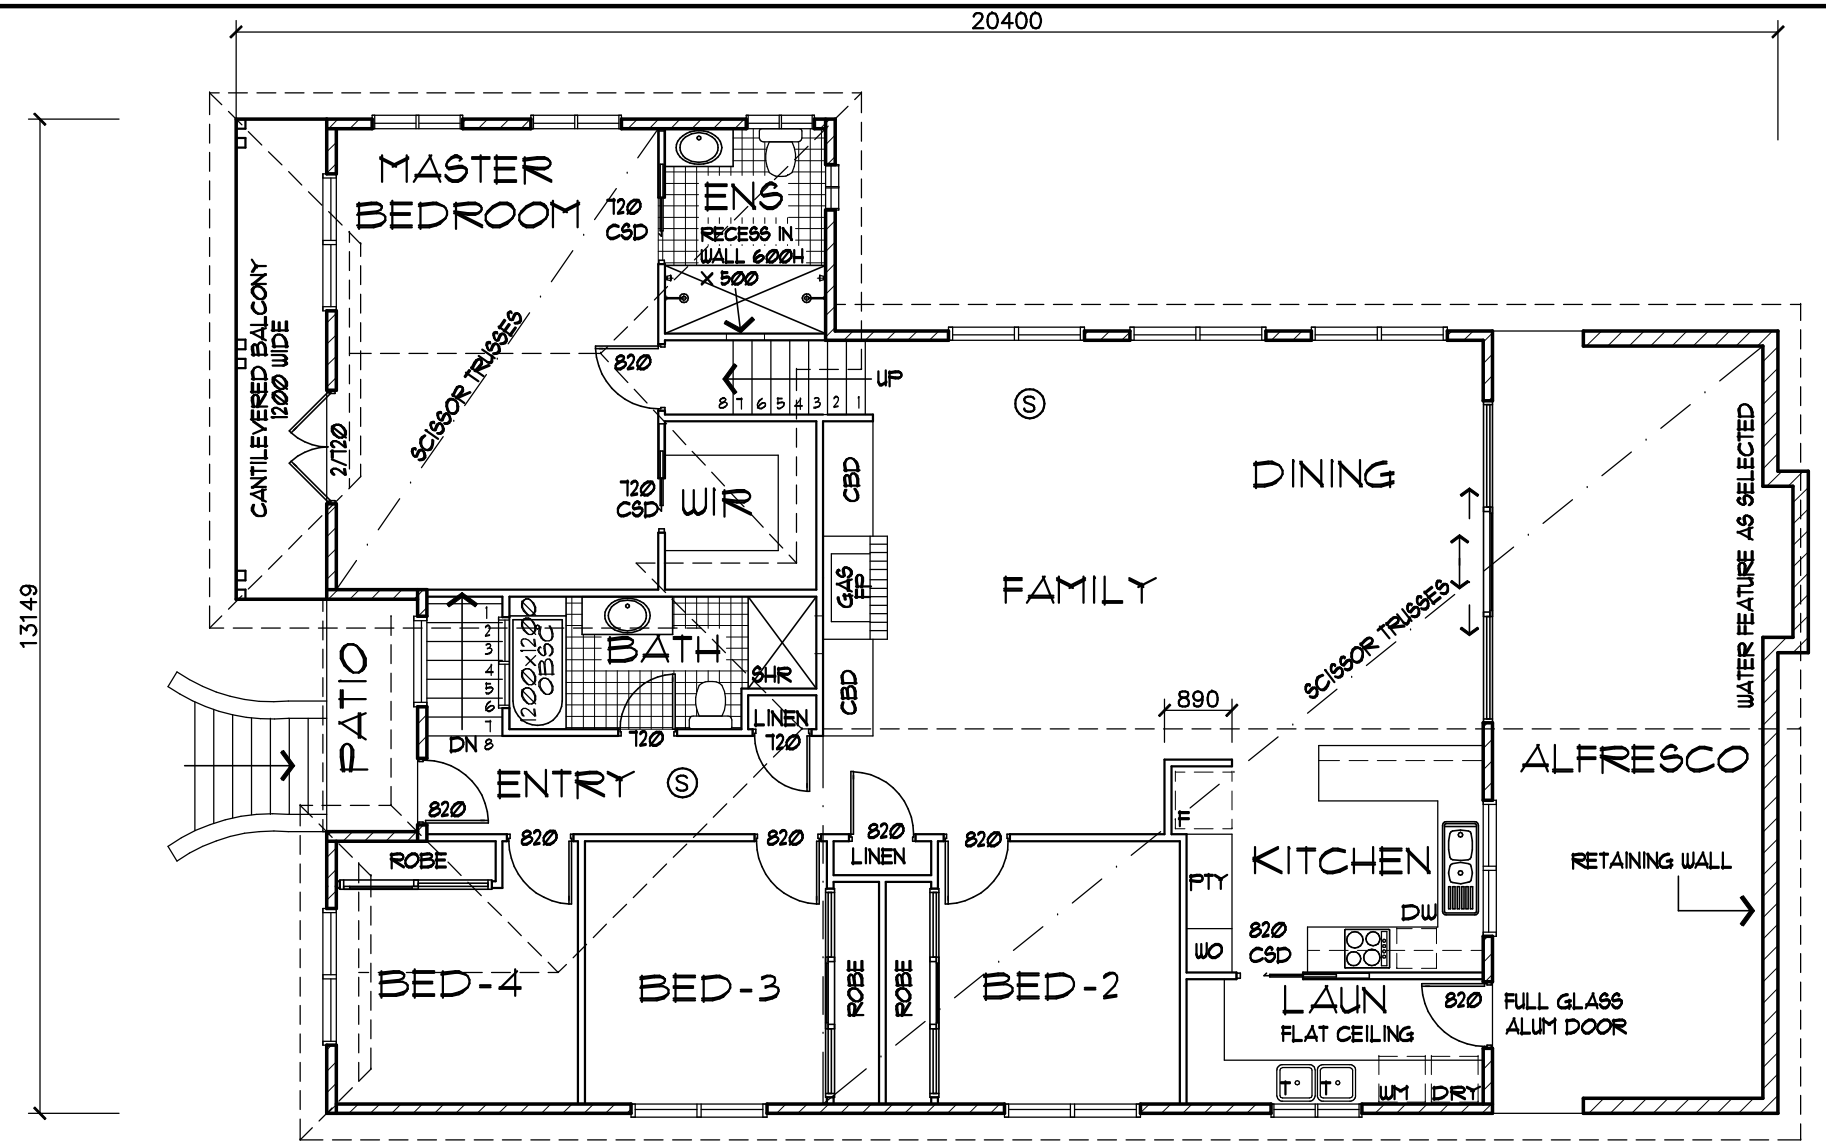

GROUND FLOOR PLAN

DRAFTING BY J-DESIGNS PH: 02-46551388

Cedarwood BUILDING PTY LTD
BUILDERS LIC. 98905C ABN 51 084 302 732
Ph.02-46556760
P.O. Box114
CAMDEN 2570

DRAWN	DATE	REVISION	ISSUE

CLIENT: MR & MRS DREAMY

SITE:

AREAS: 28.09 sq

DRAWN: JG | DATE: 25/01/2008

SCALE: 1:100 | JOB NO. SOPHIE

HOUSE TYPE: SOPHIE

HAND: L/H

FACADE:

SHEET NO.